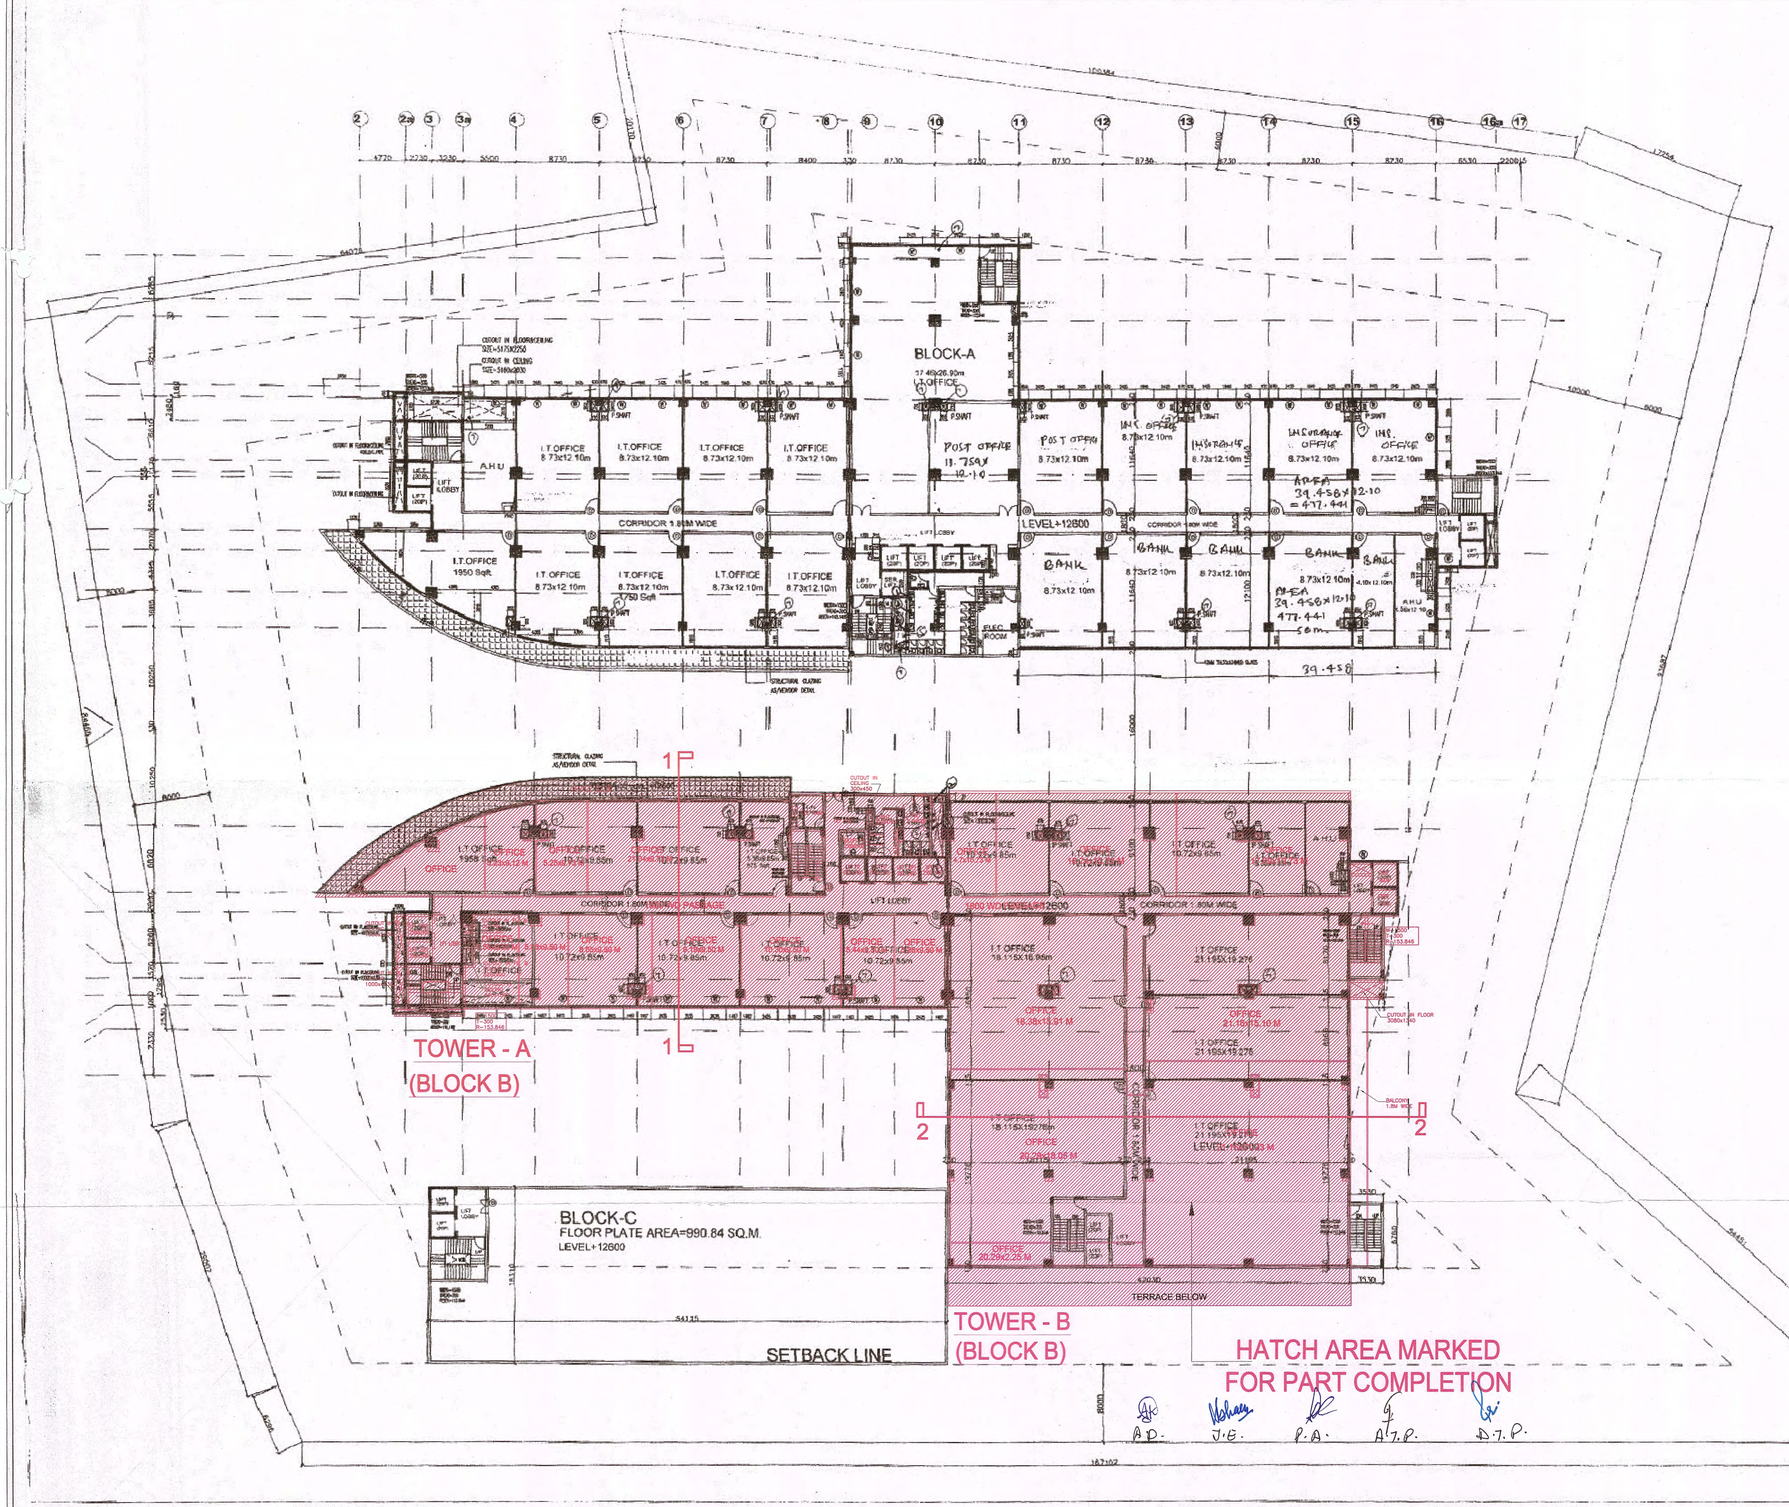

NOTES

1. BUILDING IS ARTIFICIALLY LIGHTED, MECHANICALLY VENTILATED, FULLY AIRCONDITIONED & HAS AUTOMATIC SPRINKLER SYSTEM ON ALL FLOORS

D.T.P.(HQ) Member Secretary D.R.C.

S.T.P.(W&T) Member D.R.C.

S.T.P.(W&T) Chairman D.R.C.

SANCTIONED

SHEDULE OF DOORS & WINDOWS

D1=2000X2700
D2=900X2100
D3=900X2700
D4= 750X2100
DW1=3828X2700
DW2=6527X2700
DW3=6115X2700
DW4=5163X2700

OWNERS SEAL & SIGNATURE

DOVE INFRASTRUCTURE PVT. LTD. NEW DELHI

For DOVE INFRASTRUCTURE PVT. LTD.

Auth. Sign

ARCHITECTS SEAL & SIGNATURE

JYOTI PRAKASH SHARMA
CA/2008/43101

Checked and found ok for Public Health (Internal) Services only subject to comments in forwarding letter No. ....DL 2115/16

Superintending Engineer (HQ) HUDA, Panchkula

PROJECT TITLE

PROJECT :
I.T PARK MEASURING 8.5 ACES IN REVENUE ESTATE OF VILLAGE ANANGPUR, TEHSIL AND DISTRIC FARIDABAD, HARYANA BELONGS TO M/S.DOVE INFRASTURE PVT. LTD.

FOR : M/S DOVE INFRASTURE PVT. LTD.

DRAWING TITLE:
FIRST FLOOR PLAN
LEVEL+12600 /SECOND FLOOR PLAN

DATE APRIL-2009

DRAWING NO. 9

SCALE: 1: 200

N

A.P. J.S. P.A. A.T.P. D.T.P.