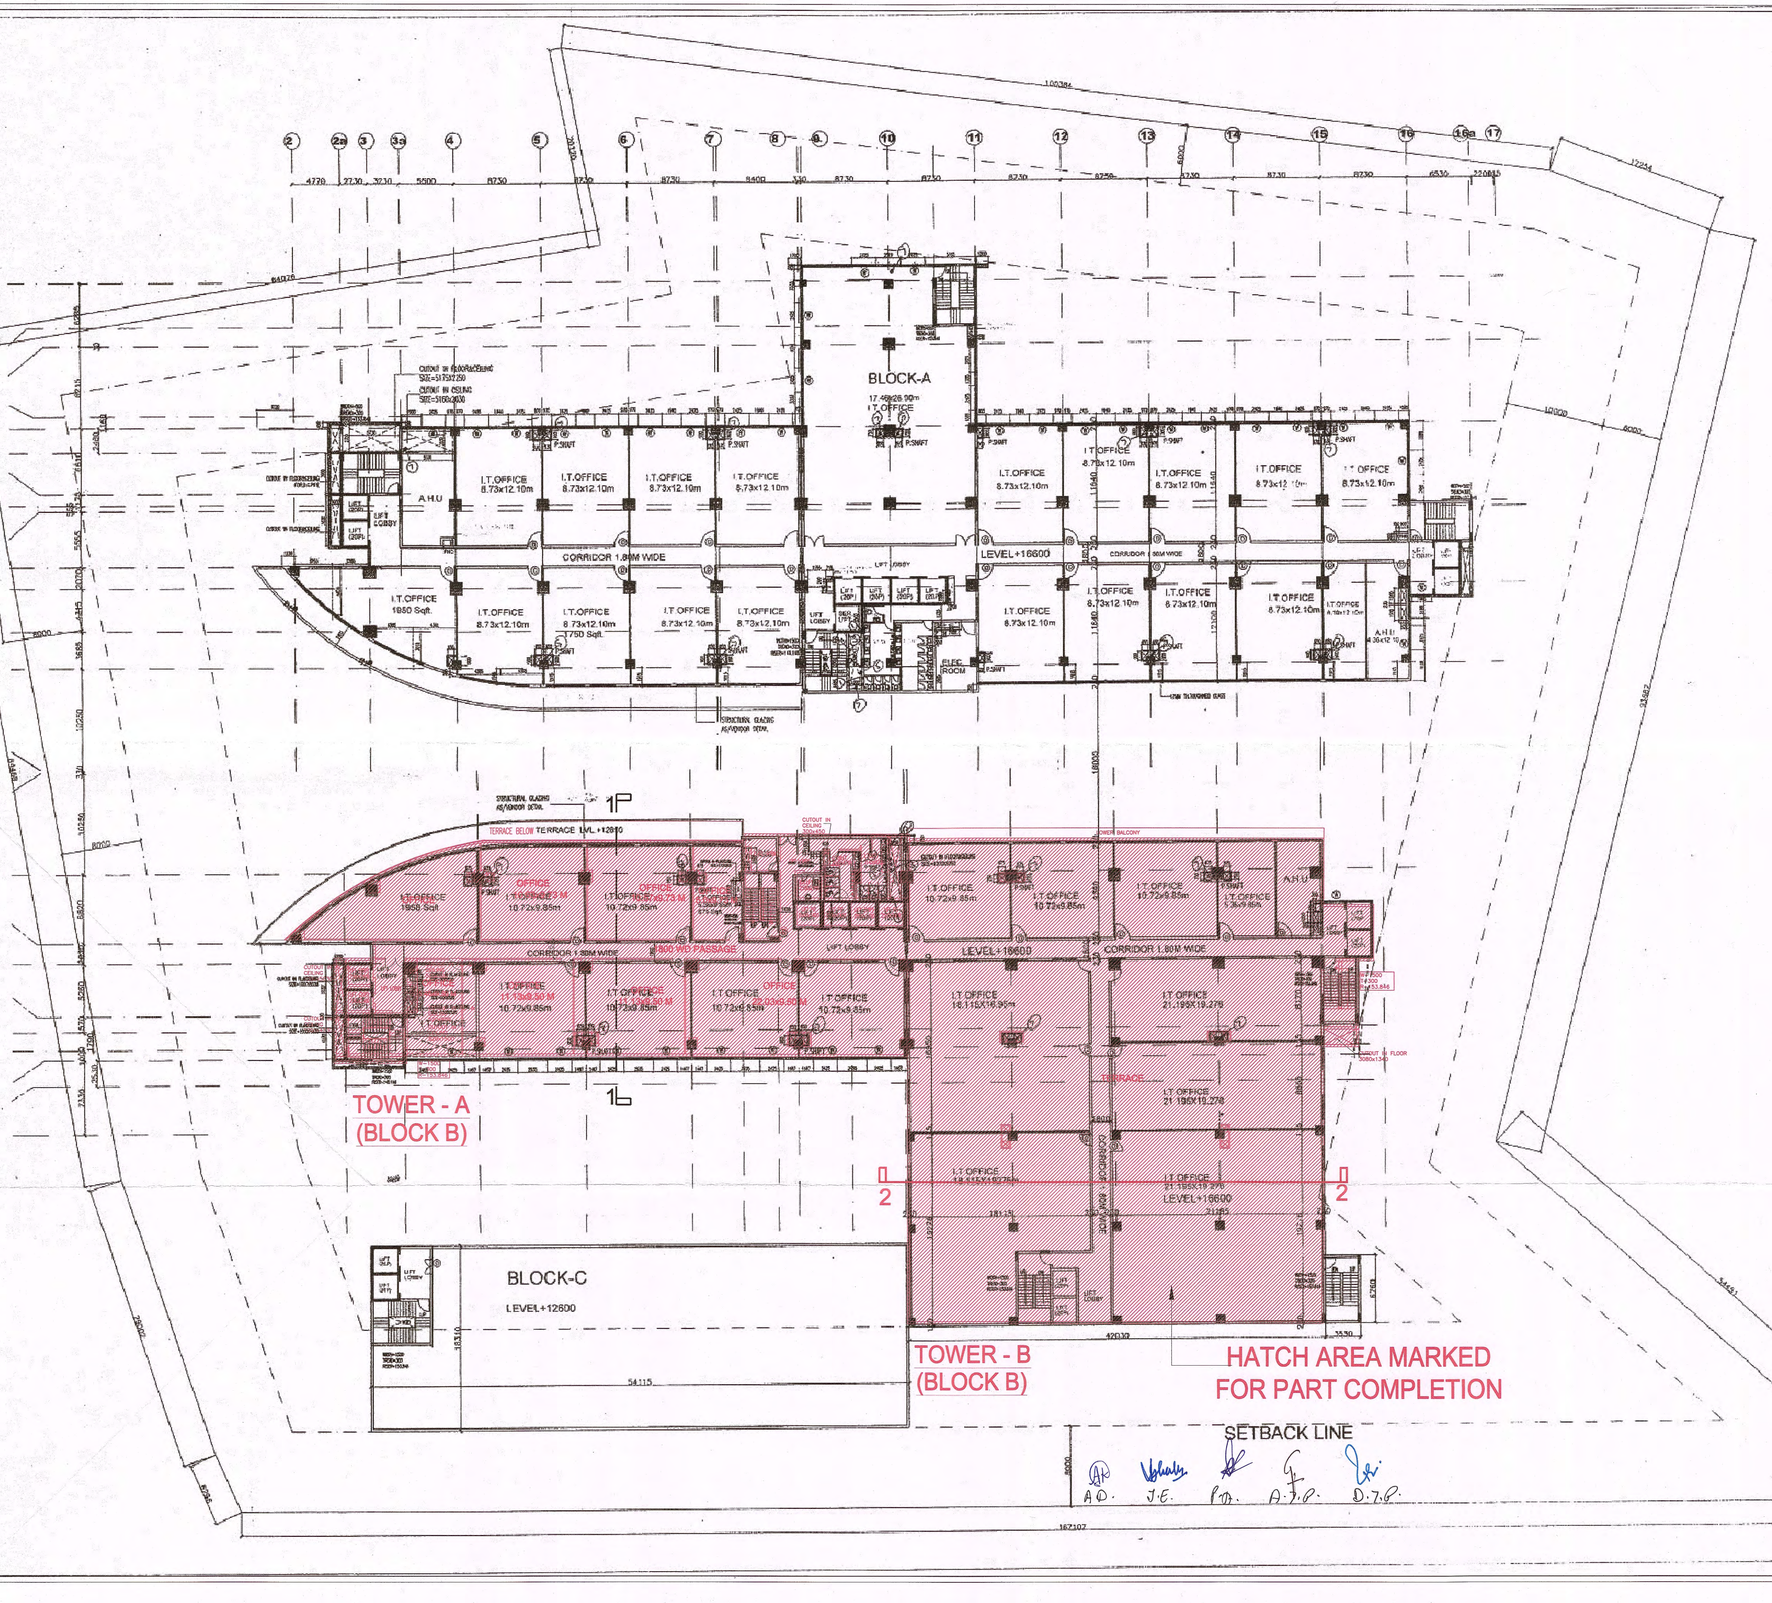

NOTES:

1. BUILDING IS ARTIFICIALLY LIGHTED, MECHANICALLY VENTILATED,FULLY AIRCONDITIONED & HAS AUTOMATIC SPRINKLER SYSTEM ON ALL FLOORS

D.T.P.(HQ) Member Secretary B.P.C.
S.T.P.(P) Member B.P.C.
C.T.P.(Hr.) Chairman B.P.C.

To be read in conjuction with memo No. 8319 dtd. 2.11.11

SHEDULE OF DOORS & WINDOWS

D1=2000X2700
D2=900X2100
D3=900X2700
D4= 750X2100
DW1=3826X2700
DW2=6527X2700
DW3=6115X2700
DW4=5163X2700

OWNERS SEAL & SIGNATURE

For DOVE INFRASTRUCTURE PVT. LTD. Authl. Sign.
DOVE INFRASTRUCTURE PVT. LTD. NEW DELHI

ARCHITECTS SEAL & SIGNATURE

JYOTI PRAKASH SHARMA
CA/2008/43101

PROJECT TITLE:

Checked and found ok for Public Health (Internal) Services only. Comments in forwarding memo No. DL 2112/10 dt. 8.2.(HQ) /201

PROJECT :

I.T PARK MEASURING 8.5 ACES IN REVENUE ESTATE OF VILLAGE ANANGPUR,TEHSIL AND DISTRIC FARIDABAD,HARYANA. BELONGS TO M/S.DOVE INFRASTRURE PVT.LTD.

Superintending Engineer (HQ) HUDA, Gurgaon

FOR : M/S.DOVE INFRASTURE PVT.LTD

DRAWING TITLE

SECOND FLOOR PLAN
LEVEL+16600 /THIRD FLOOR PLAN

DATE APRIL-2010

DRAWING NO. 10

SCALE 1:200