D.T.P.(HQ) Member Secretary B.P.C. | S.T.P.(F) Member B.P.C. | C.T.P.(HQ) Chairman B.P.C.

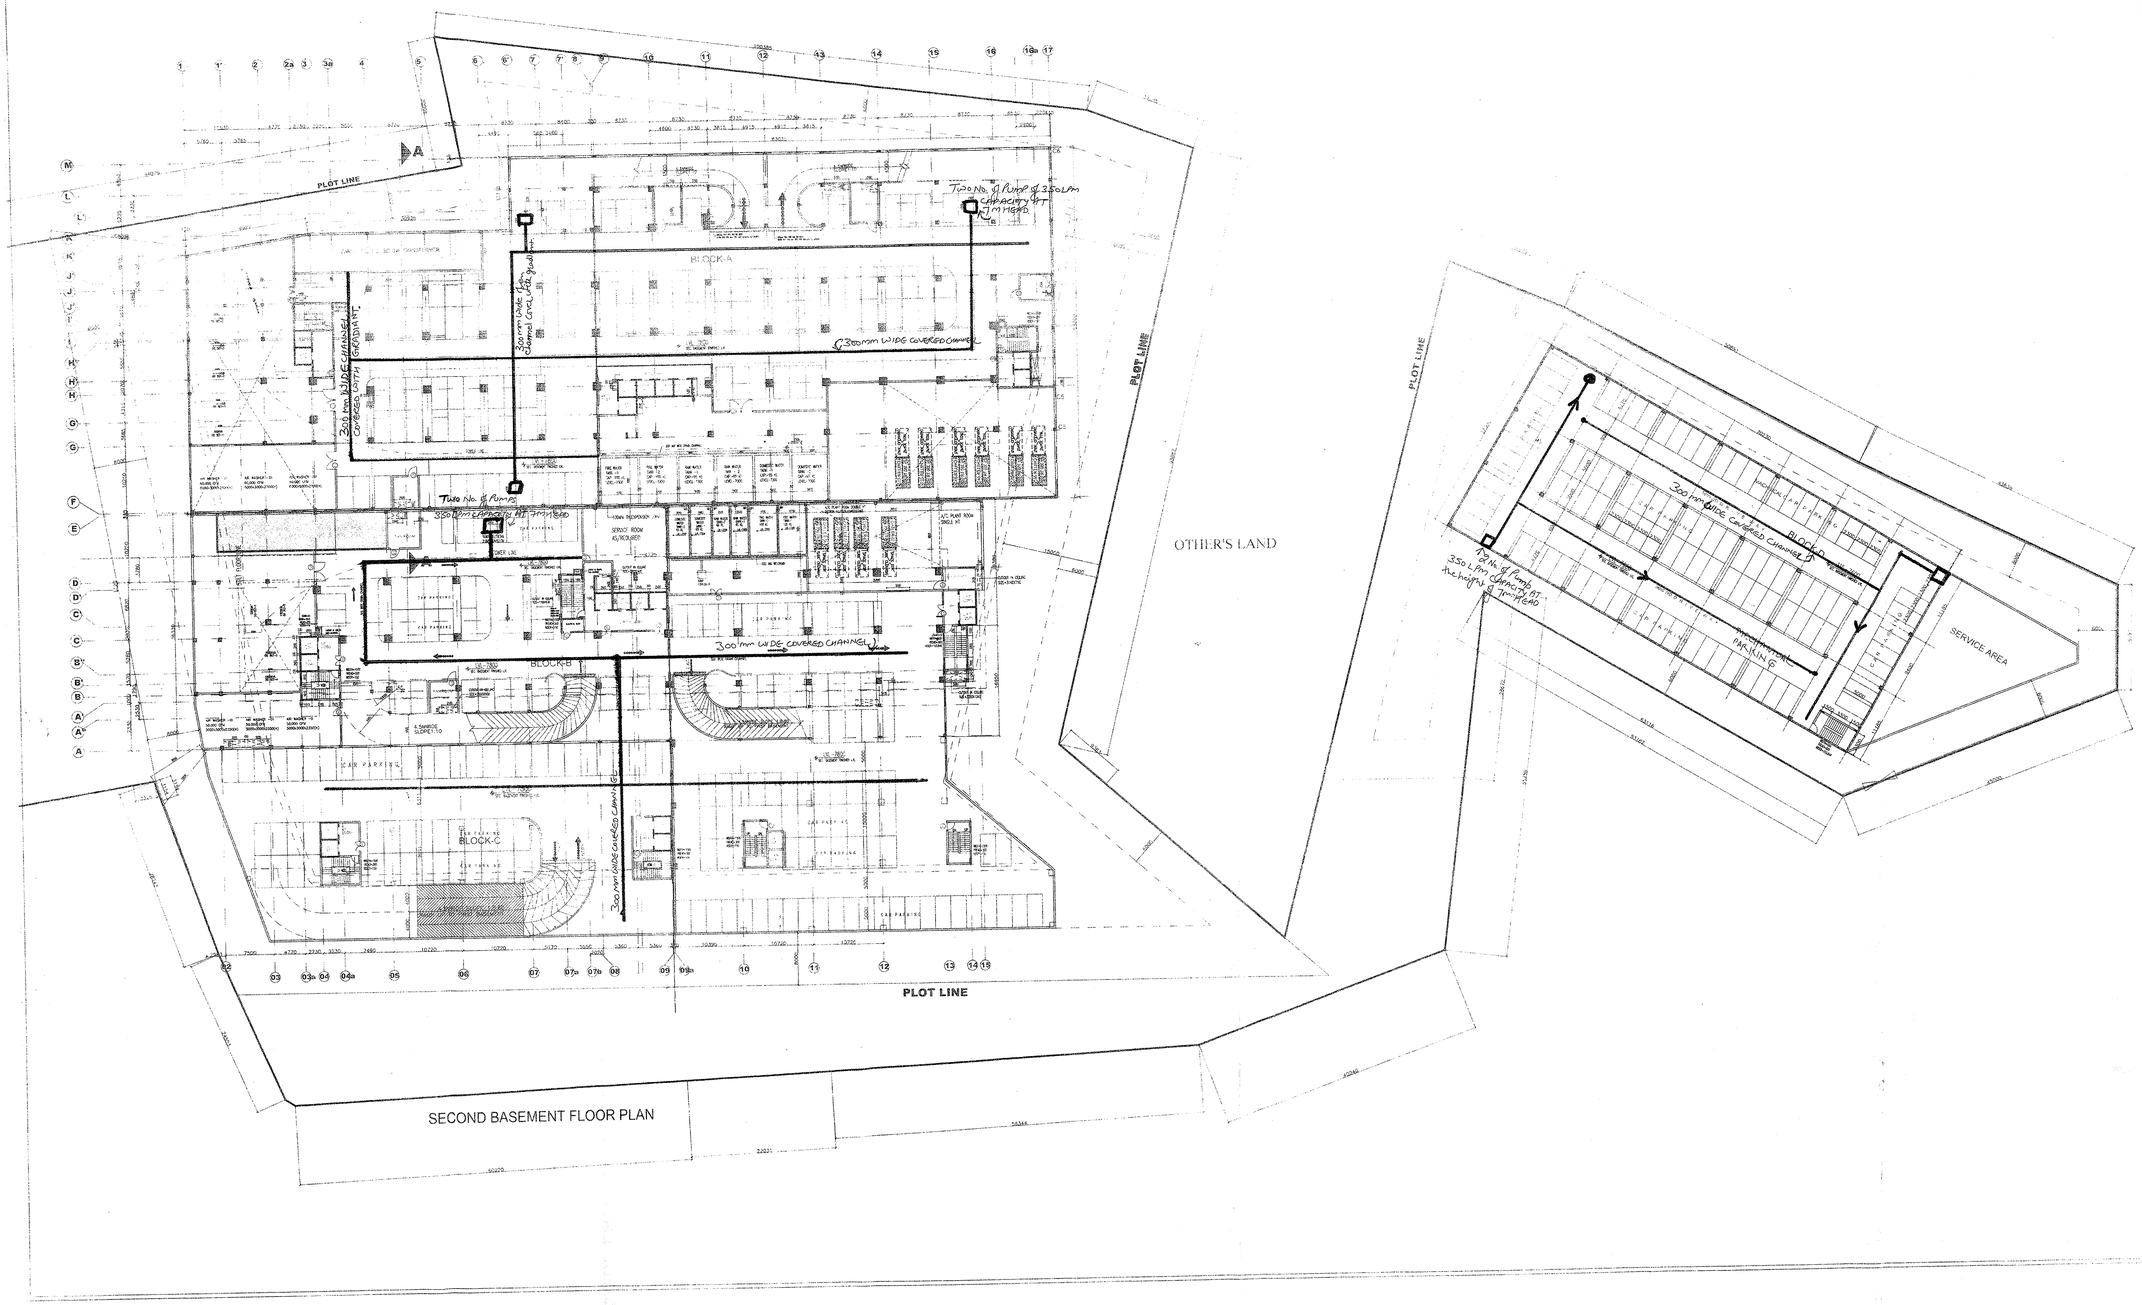

SECOND BASEMENT FLOOR PLAN

NOTES

1) BUILDING IS ARTIFICIALLY LIGHTED MECHANICALLY VENTILATED FULLY AIRCONDITIONED & HAS AUTOMATIC SPRINKLER SYSTEM ON ALL FLOORS

FIRE LEGEND

	HOSE REEL POLE WITH 20 METRE HOSE/BOX
	FIRE ALARM HOOTER
	CO2 FIRE EXTINGUISHER 4.5 KG CAPACITY SIGN MARK
	WATER CO2 FIRE EXTINGUISHER 9 LITRES CAPACITY SIGN MARK
	MANUAL ALARM SYSTEM
	YARD HYDRANT
	FIRE SMOKE CHECK DOOR

SHEDULE OF DOORS & WINDOWS

D1=2000X2700
D2=900X2100
D3=900X2700
D4= 750X2100
DW1=3828X2700
DW2=6527X2700
DW3=6115X2700
DW4=5163X2700

OWNERS SEAL & SIGNATURE

For DOVE INFRASTRUCTURE PVT. LTD.
Auth. Sign

ARCHITECTS SEAL & SIGNATURE

Architect
PRADEEP SHARMA
CA 91/13054

PROJECT TITLE:

Checked and found ok for Public Works & Services (B&R) Department

Superintending Engineer (HQ) PUBLIC HEALTH

PROJECT :

I.T PARK MEASURING 8.5 ACES IN THE ESTATE OF VILLAGE ANANGPUR,TEHSIL AND DISTRIC FARIDABAD,HARYANA.
BELONGS TO M/S.DOVE INFRASTURE PVT.LTD.

SANCTIONED

To be read in conjuction with Memo No. ... Dtd. ...

FOR : M/S.DOVE INFRASTURE PVT.LTD.

DRAWING TITLE:

SECOND BASEMENT FLOOR PLAN

DATE APRIL-2009	DRAWING NO	N
SCALE 1 300	4	